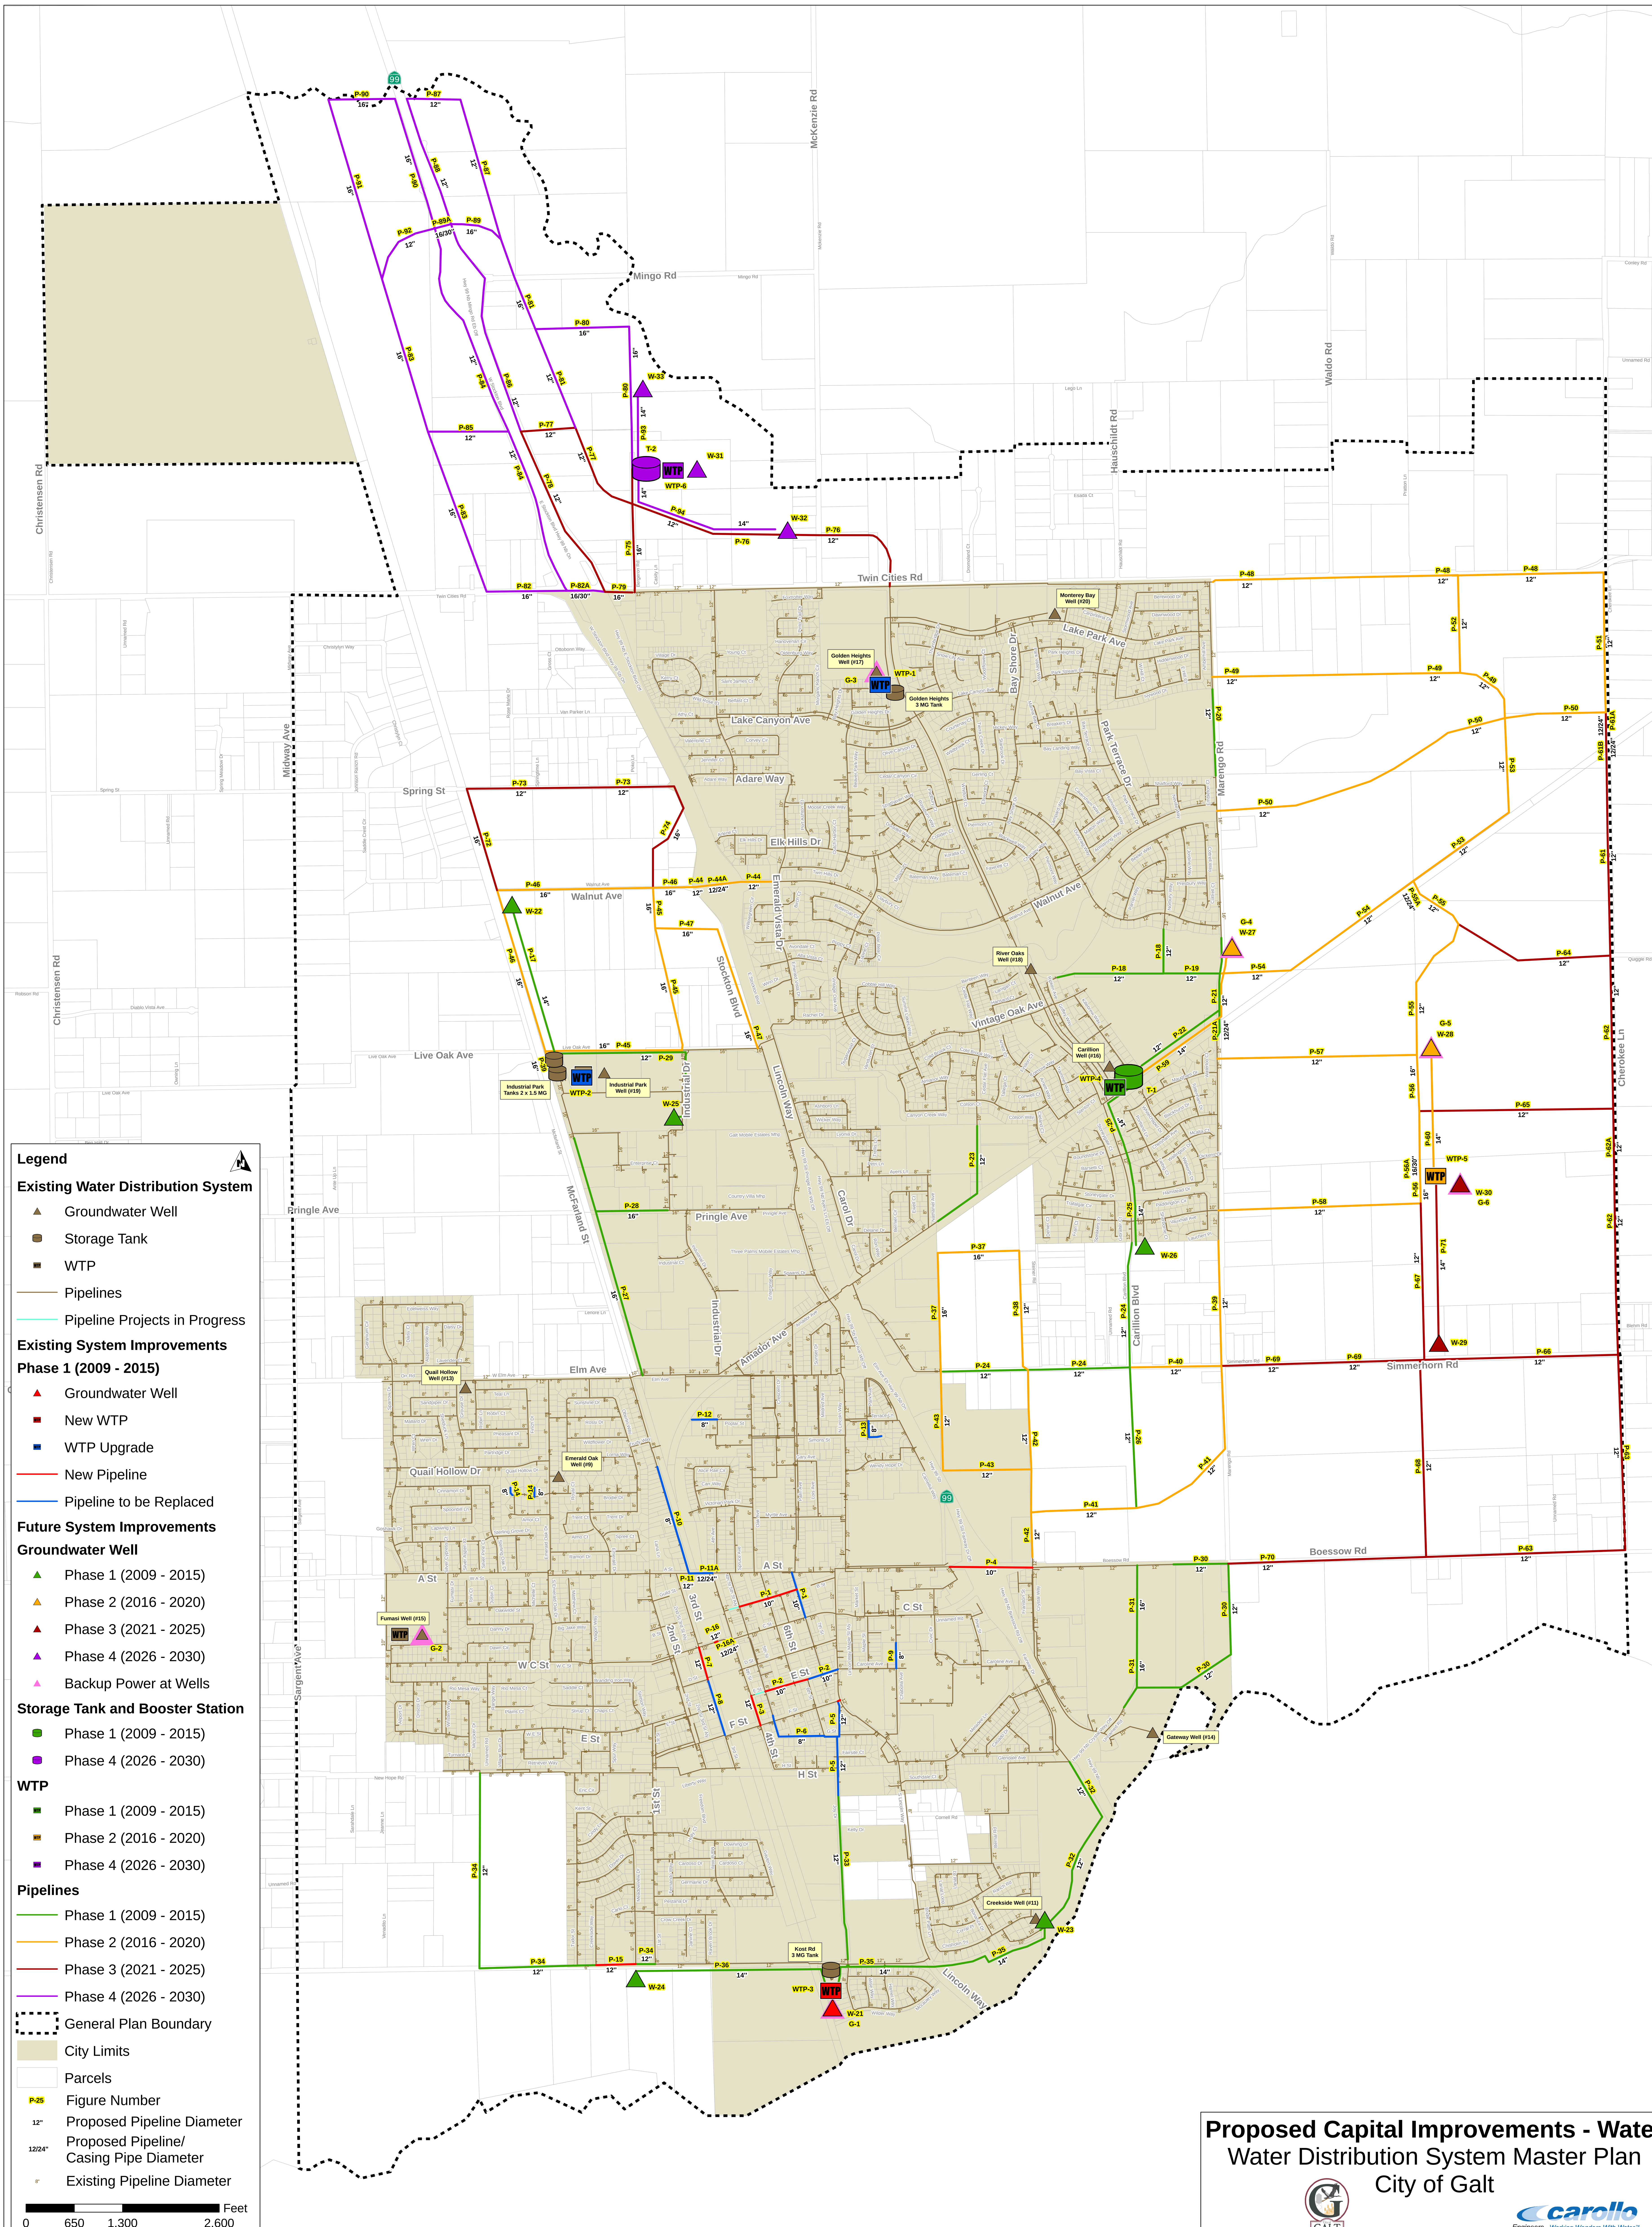
Proposed Capital Improvements - Water
Water Distribution System Master Plan
City of Galt
GALT
carollo
Engineers...Working Wonders With Water
Legend
Existing Water Distribution System
Groundwater Well
Storage Tank
WTP
Pipelines
Pipeline Projects in Progress
Existing System Improvements
Phase 1 (2009 - 2015)
Groundwater Well
New WTP
WTP Upgrade
New Pipeline
Pipeline to be Replaced
Future System Improvements
Groundwater Well
Phase 1 (2009 - 2015)
Phase 2 (2016 - 2020)
Phase 3 (2021 - 2025)
Phase 4 (2026 - 2030)
Backup Power at Wells
Storage Tank and Booster Station
Phase 1 (2009 - 2015)
Phase 4 (2026 - 2030)
WTP
Phase 1 (2009 - 2015)
Phase 2 (2016 - 2020)
Phase 4 (2026 - 2030)
Pipelines
Phase 1 (2009 - 2015)
Phase 2 (2016 - 2020)
Phase 3 (2021 - 2025)
Phase 4 (2026 - 2030)
General Plan Boundary
City Limits
Parcels
P-25 Figure Number
12" Proposed Pipeline Diameter
12/24" Proposed Pipeline/ Casing Pipe Diameter
Existing Pipeline Diameter
0 650 1,300 2,600 Feet
Mingo Rd
McKenzie Rd
Christensen Rd
Twin Cities Rd
Hauschildt Rd
Waldo Rd
Midway Ave
Spring St
Walnut Ave
Live Oak Ave
Pringle Ave
McFarland St
Industrial Dr
Stockton Blvd
Lincoln Way
Carol Dr
Elm Ave
Quail Hollow Dr
Amador Ave
Lake Canyon Ave
Adare Way
Elk Hills Dr
Emerald Vista Dr
Lake Park Ave
Bay Shore Dr
Park Terrace Dr
Marengo Rd
Vintage Oak Ave
Carillion Blvd
Simmerhorn Rd
Boessow Rd
Cherokee Ln
Sargent Ave
A St
C St
W C St
E St
F St
H St
1st St
2nd St
3rd St
4th St
6th St
Kost Rd 3 MG Tank
Golden Heights Well (#17)
Golden Heights 3 MG Tank
Monterey Bay Well (#20)
River Oaks Well (#18)
Carillion Well (#16)
Industrial Park Tanks 2 x 1.5 MG
Industrial Park Well (#19)
Quail Hollow Well (#13)
Emerald Oak Well (#8)
Fumasi Well (#15)
Gateway Well (#14)
Creekside Well (#11)